



N
Main Floor
Not to scale

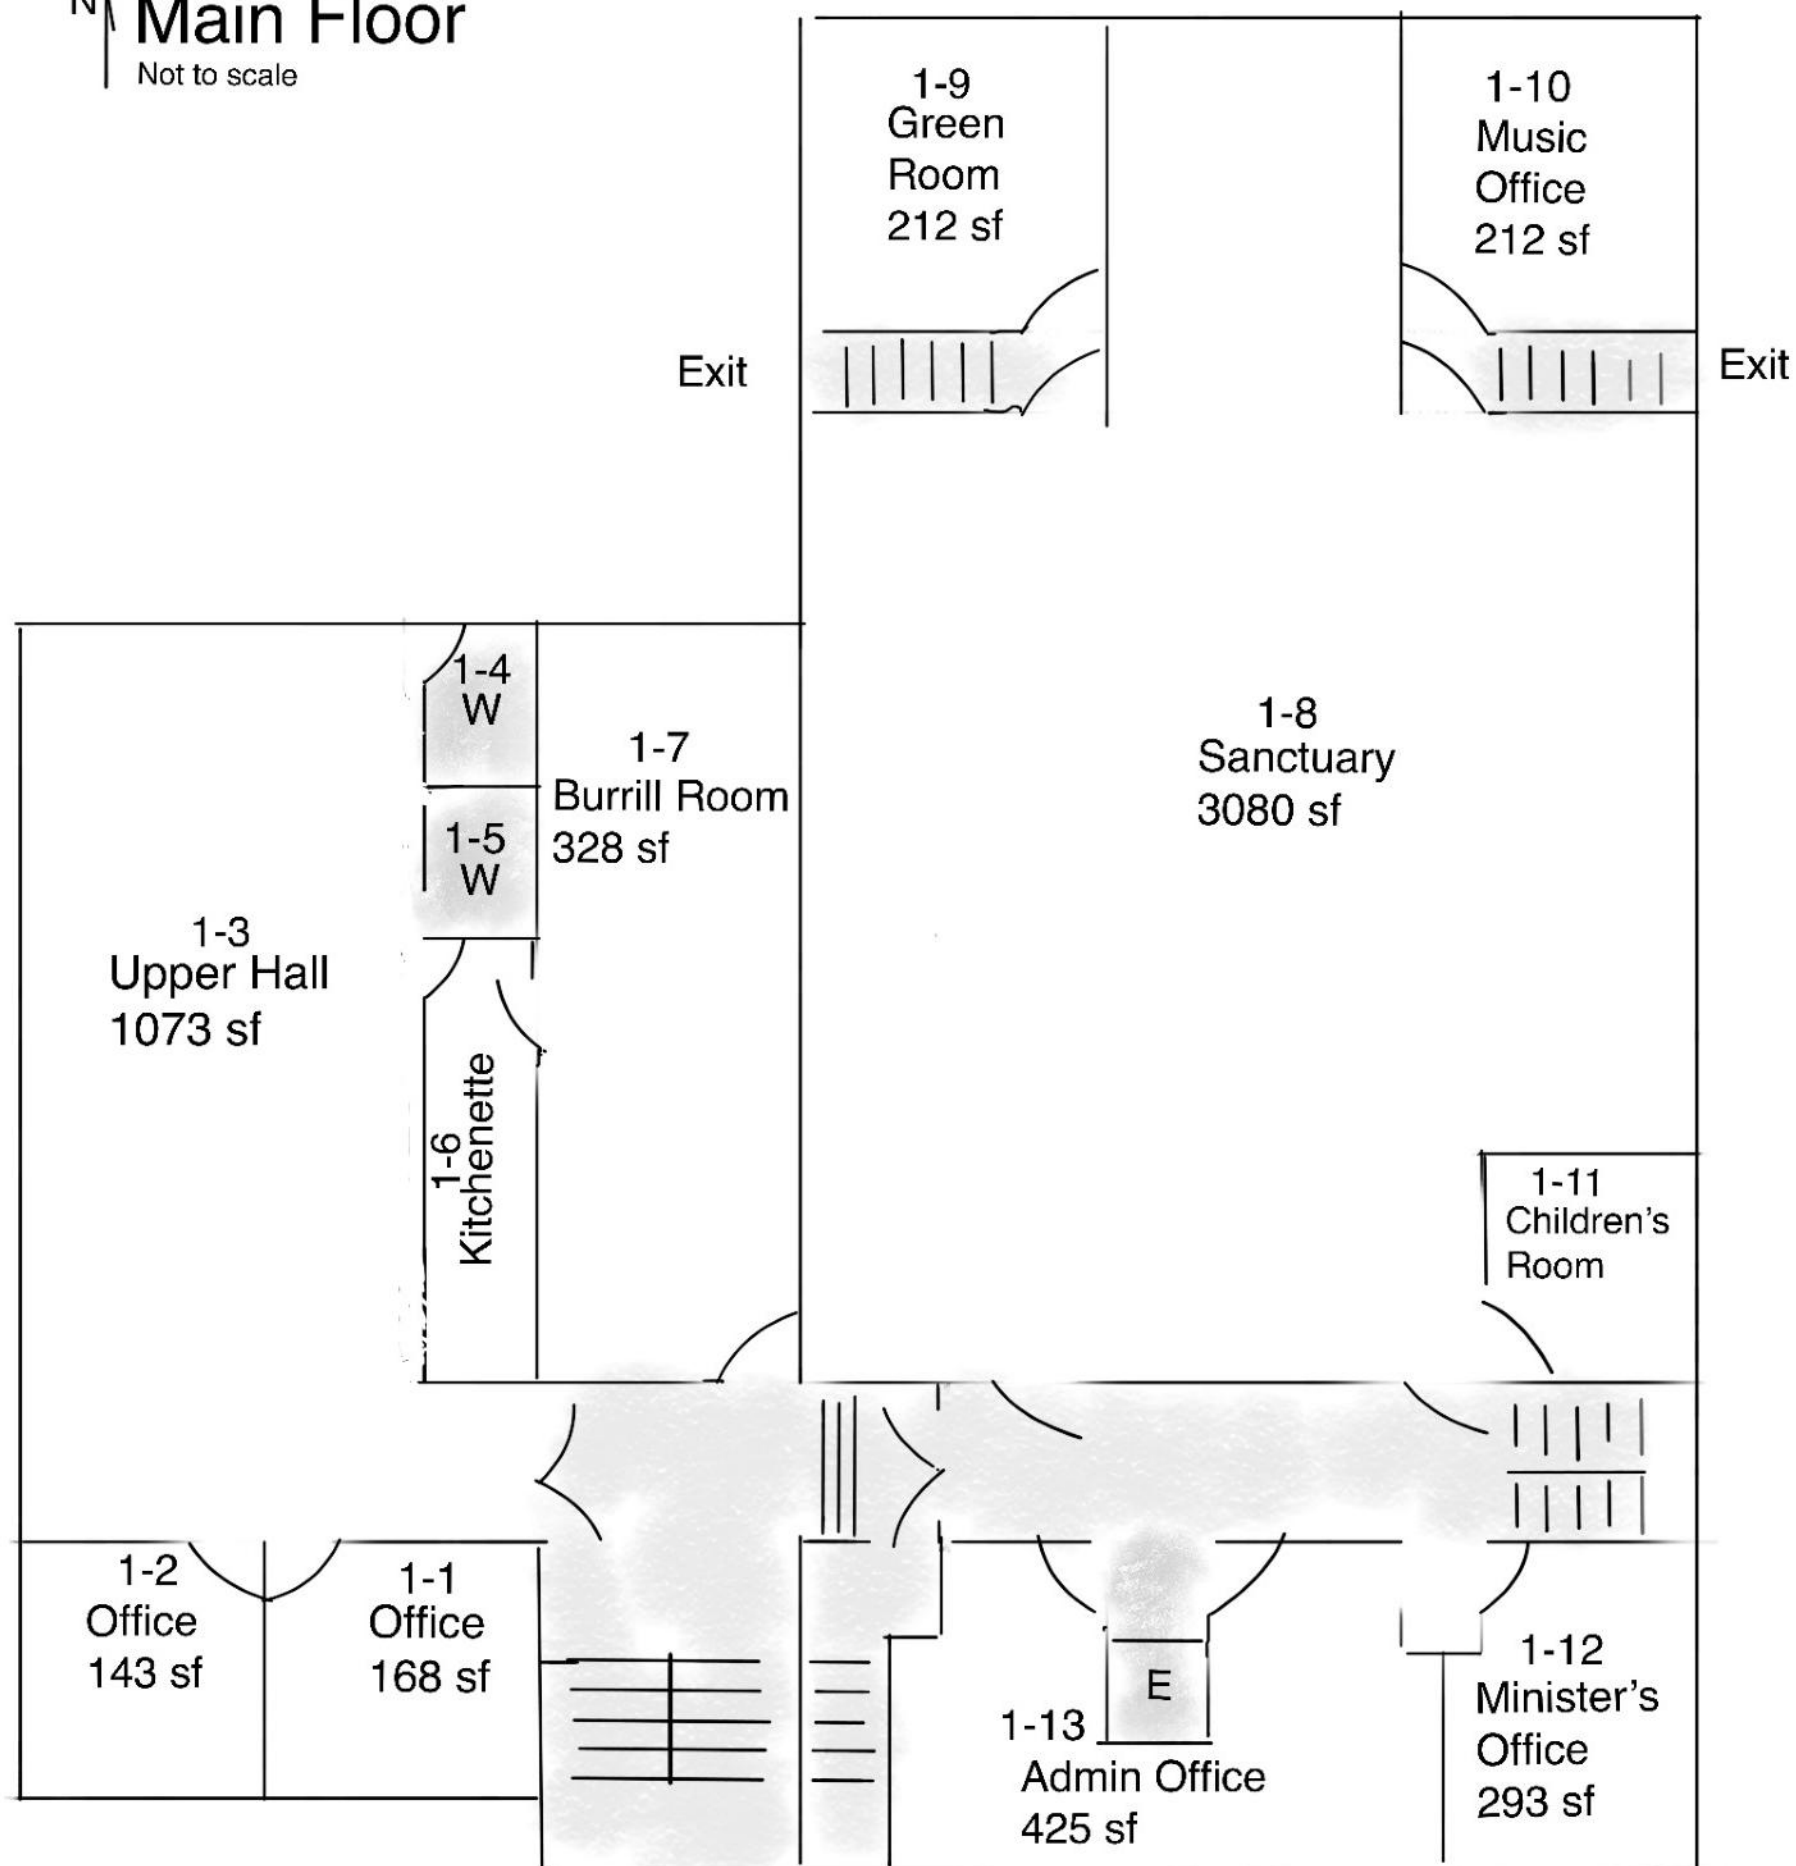

Front Entrance


N Second floor

Not to scale

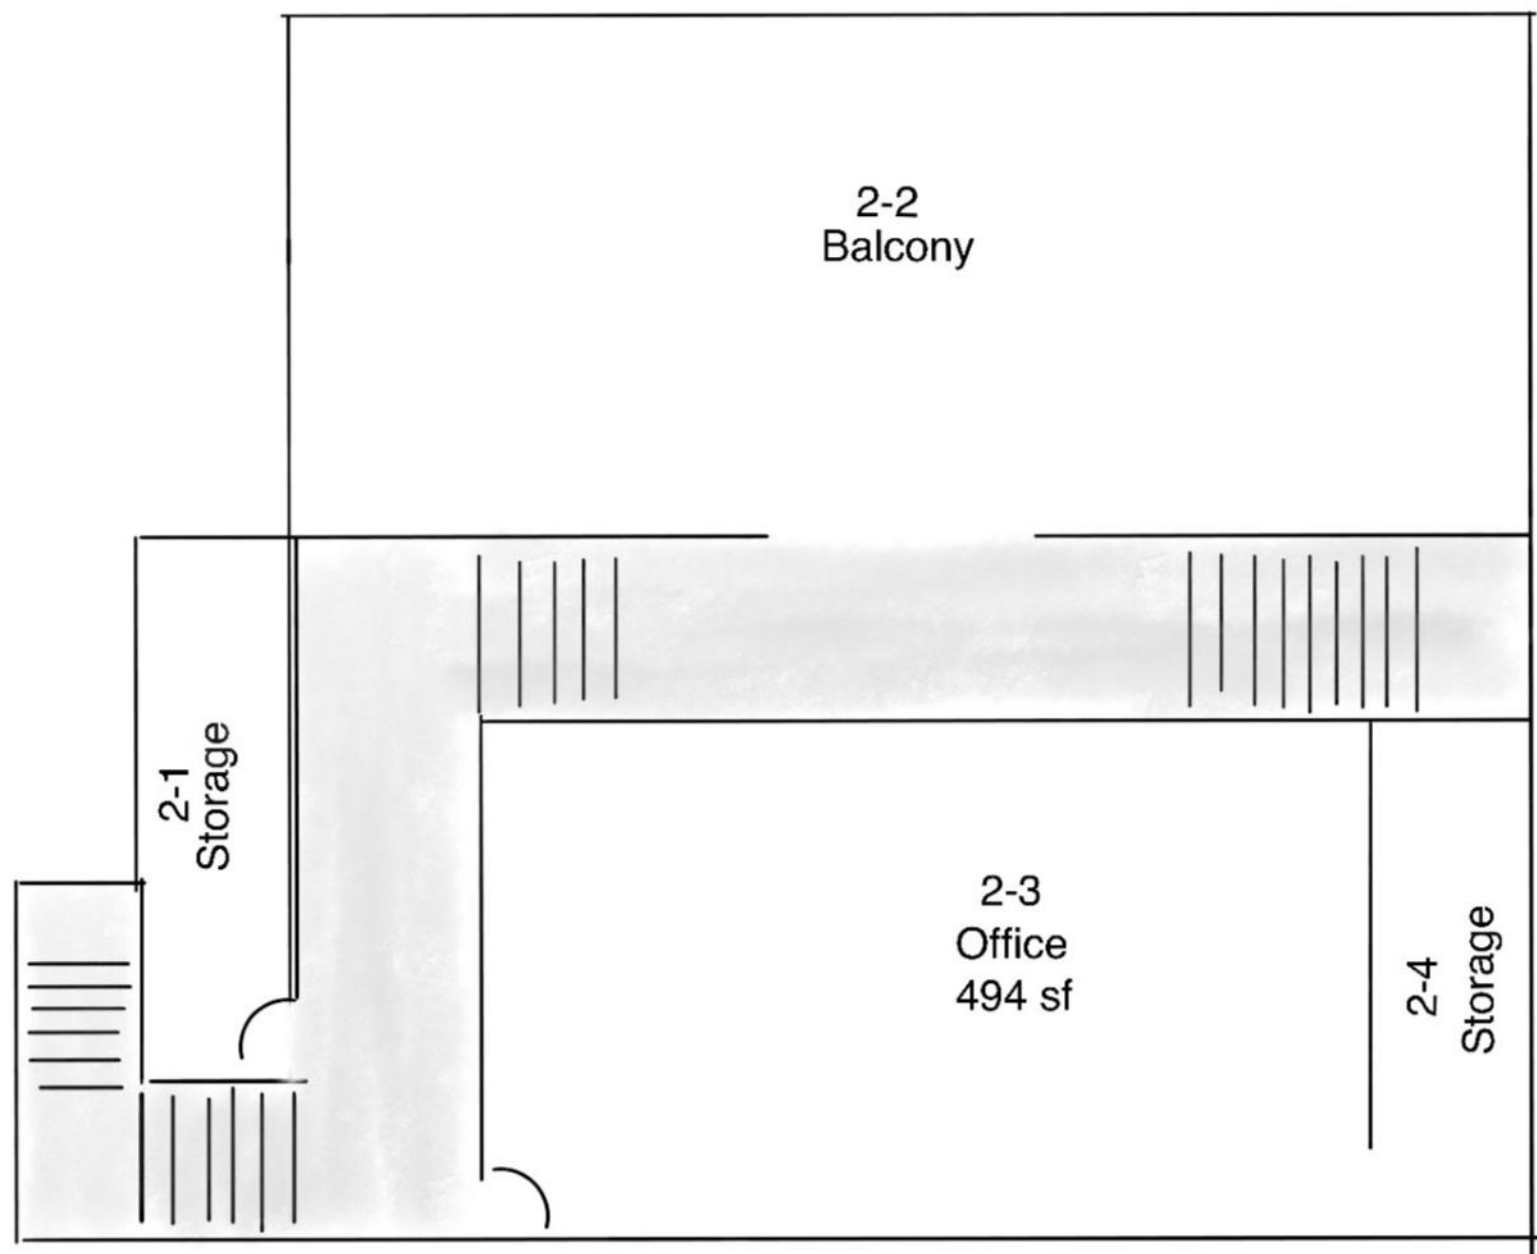

N | **Basement**

Not to scale

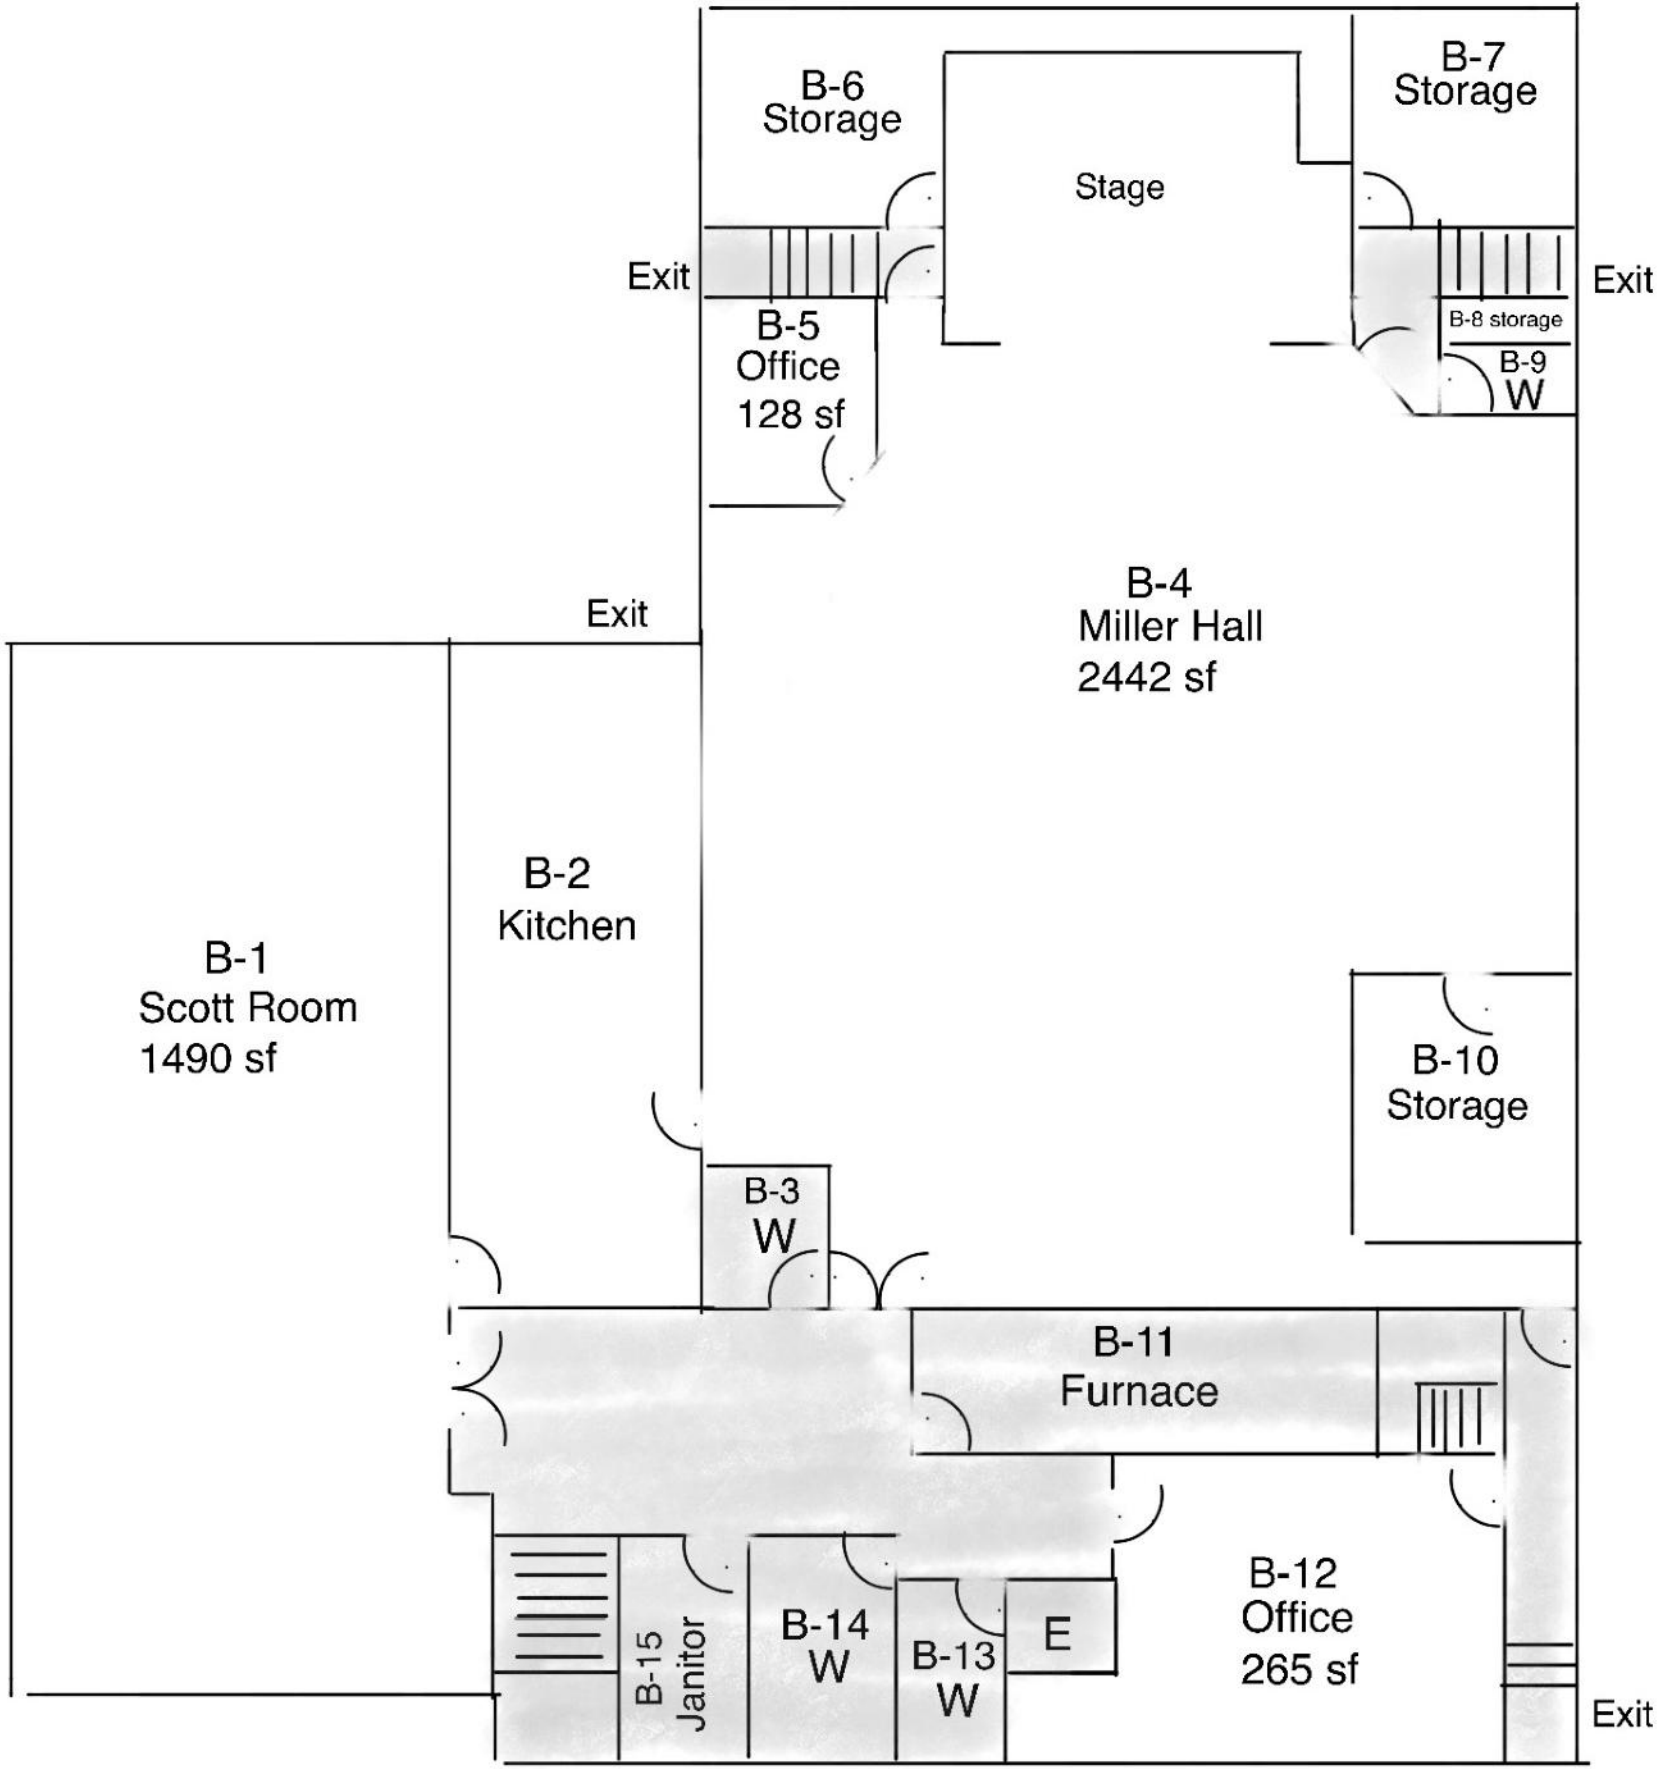

Front entrance